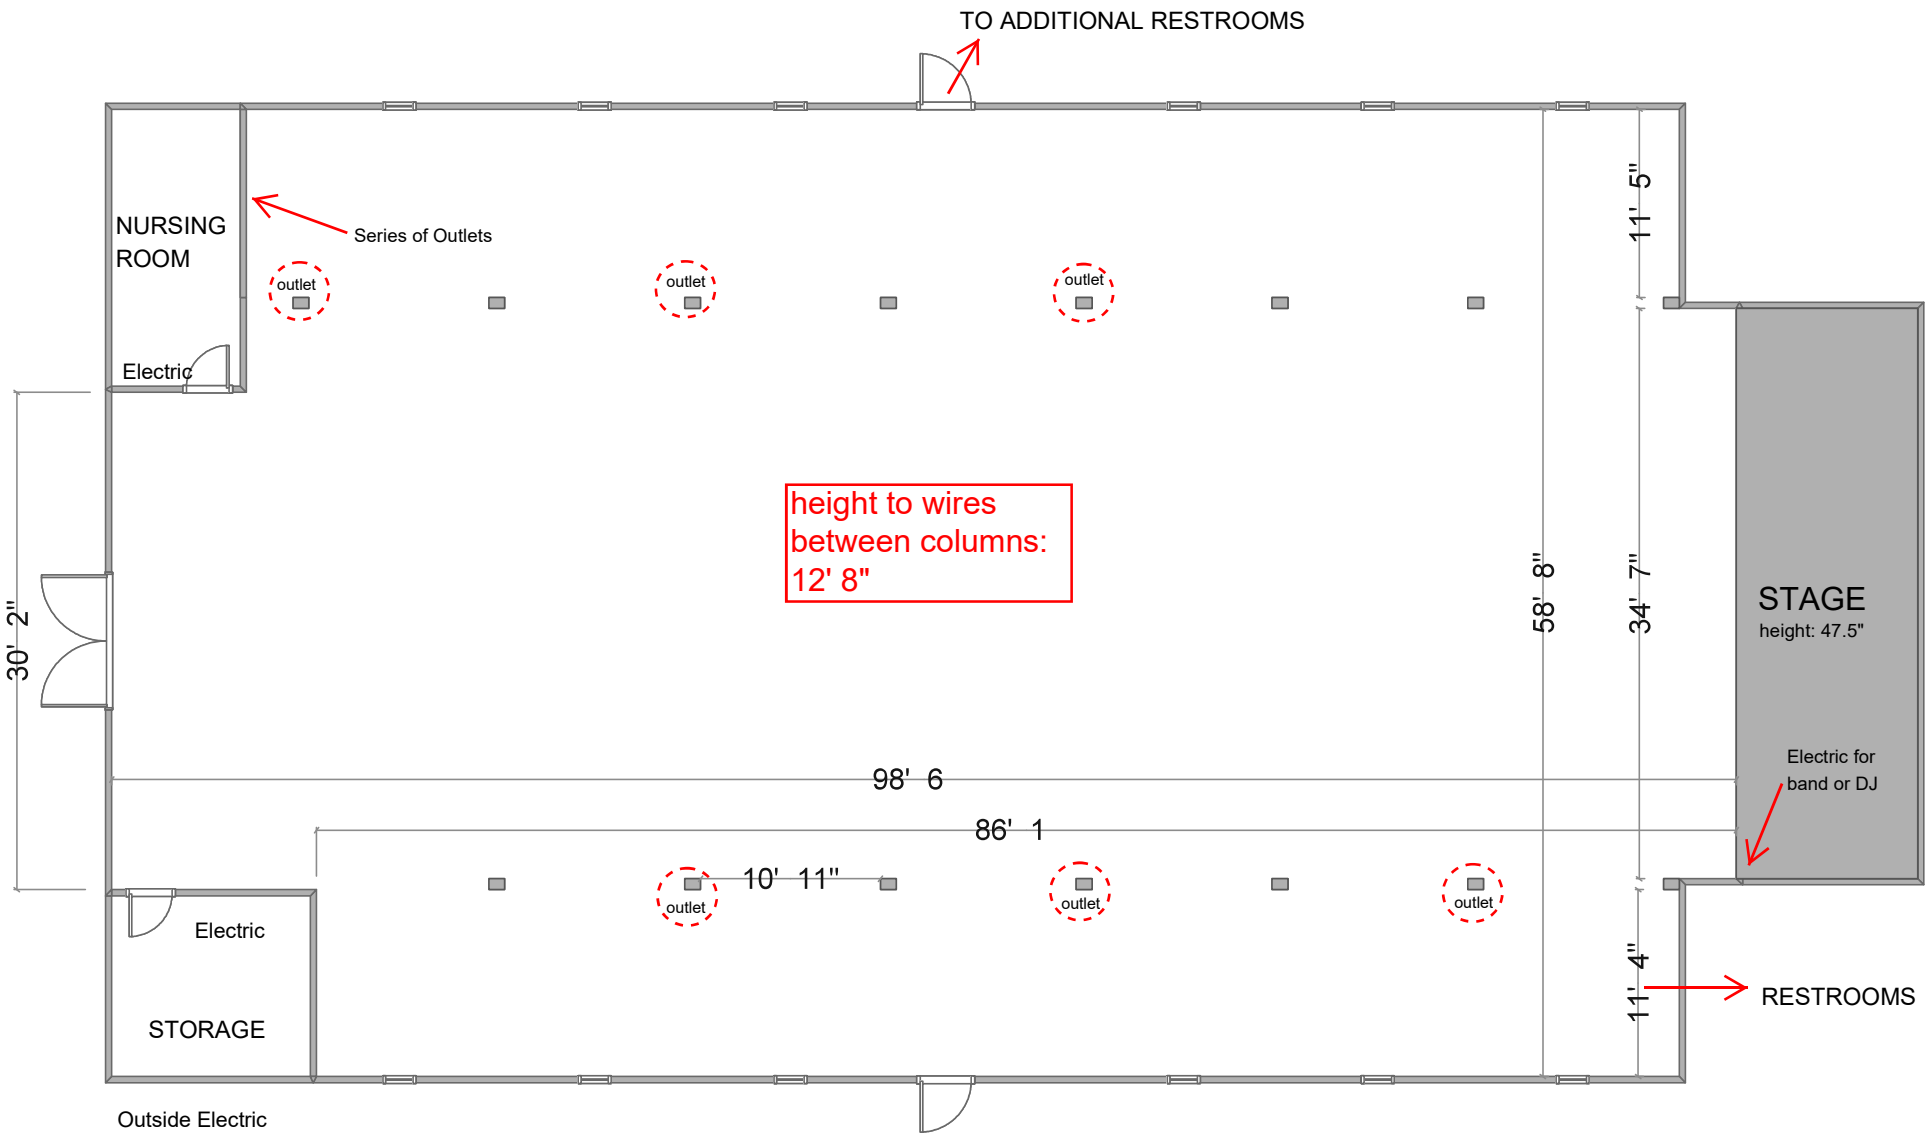
TO ADDITIONAL RESTROOMS
NURSING ROOM
Series of Outlets
outlet
outlet
outlet
Electric
height to wires between columns: 12' 8"
30' 2"
58' 8"
34' 7"
11' 5"
STAGE
height: 47.5"
Electric for band or DJ
98' 6
86' 1
10' 11"
outlet
outlet
outlet
Electric
STORAGE
11' 4"
RESTROOMS
Outside Electric